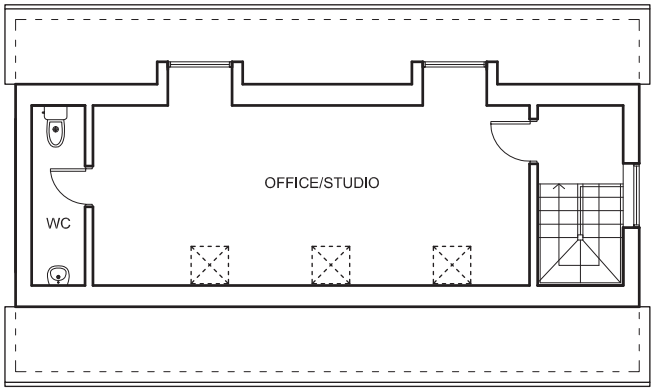

FIRST FLOOR PLAN

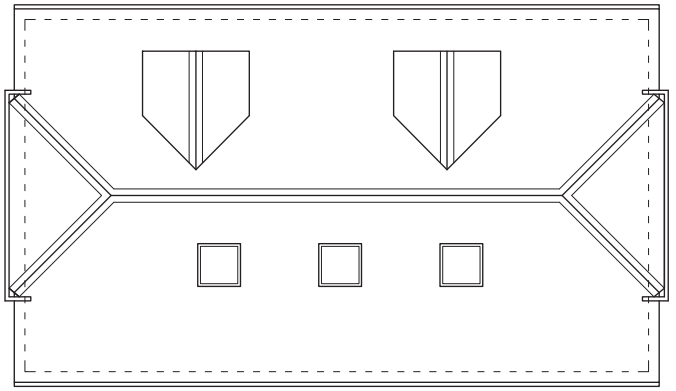

ROOF PLAN

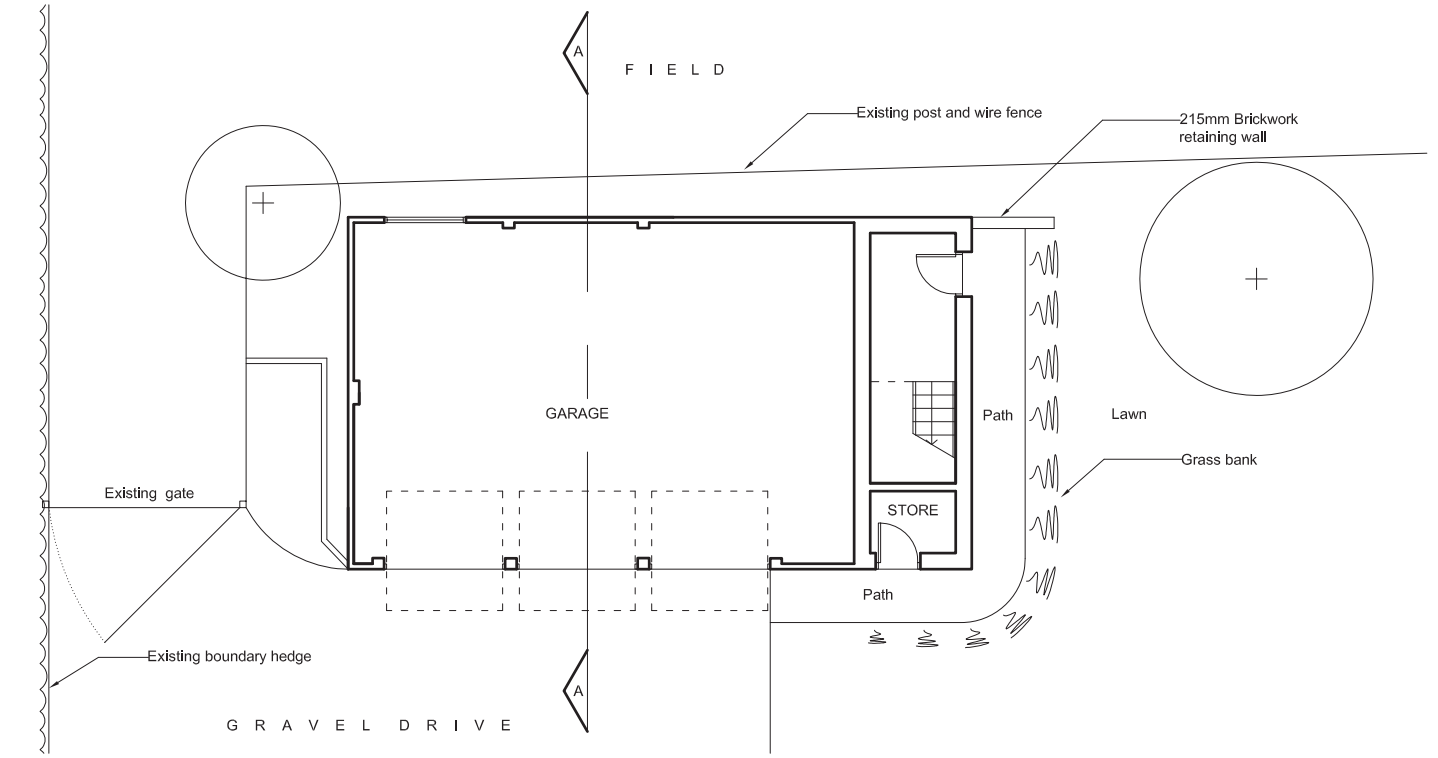

GROUND FLOOR PLAN

THE DESIGN AND DRAWING ARE THE COPYRIGHT OF THE CONSULTANTS AND MUST NOT BE USED OR REPRODUCED WITHOUT THEIR PERMISSION.
ANY DISCREPANCIES ARE TO BE REPORTED IMMEDIATELY TO THE CONSULTANTS.
ALL INFORMATION SHOWN ON THE DRAWING IS SUBJECT TO OBTAINING THE NECESSARY STATUTORY CONSENTS.

0 5m

REVISIONS		
A	14.04.16	General amendments

RADLEY HOUSE PARTNERSHIP
CHARTERED ARCHITECTS SURVEYORS & DESIGN CONSULTANTS
ST. CROSS RD, WINCHESTER SO23 9HX
TEL:01962 842228 FAX: 01962 842401 email: architects@radleyhouse.co.uk

JOB	BARCLAYS,LITTLETON WINCHESTER				
DRAWING	PROPOSED FLOOR PLANS				
SCALE 1:100 @ A3	DATE Apr. 16	DRN	CH'KD	7297/D01	A