This drawing is copyright and is not to be reproduced. The contractor
be held responsible for the accuracy of works involving the setting
and checking of all dimensions on the drawing and on s
Dimensions must not be scaled from this drawi

APPENDIX HG 15 - Plan

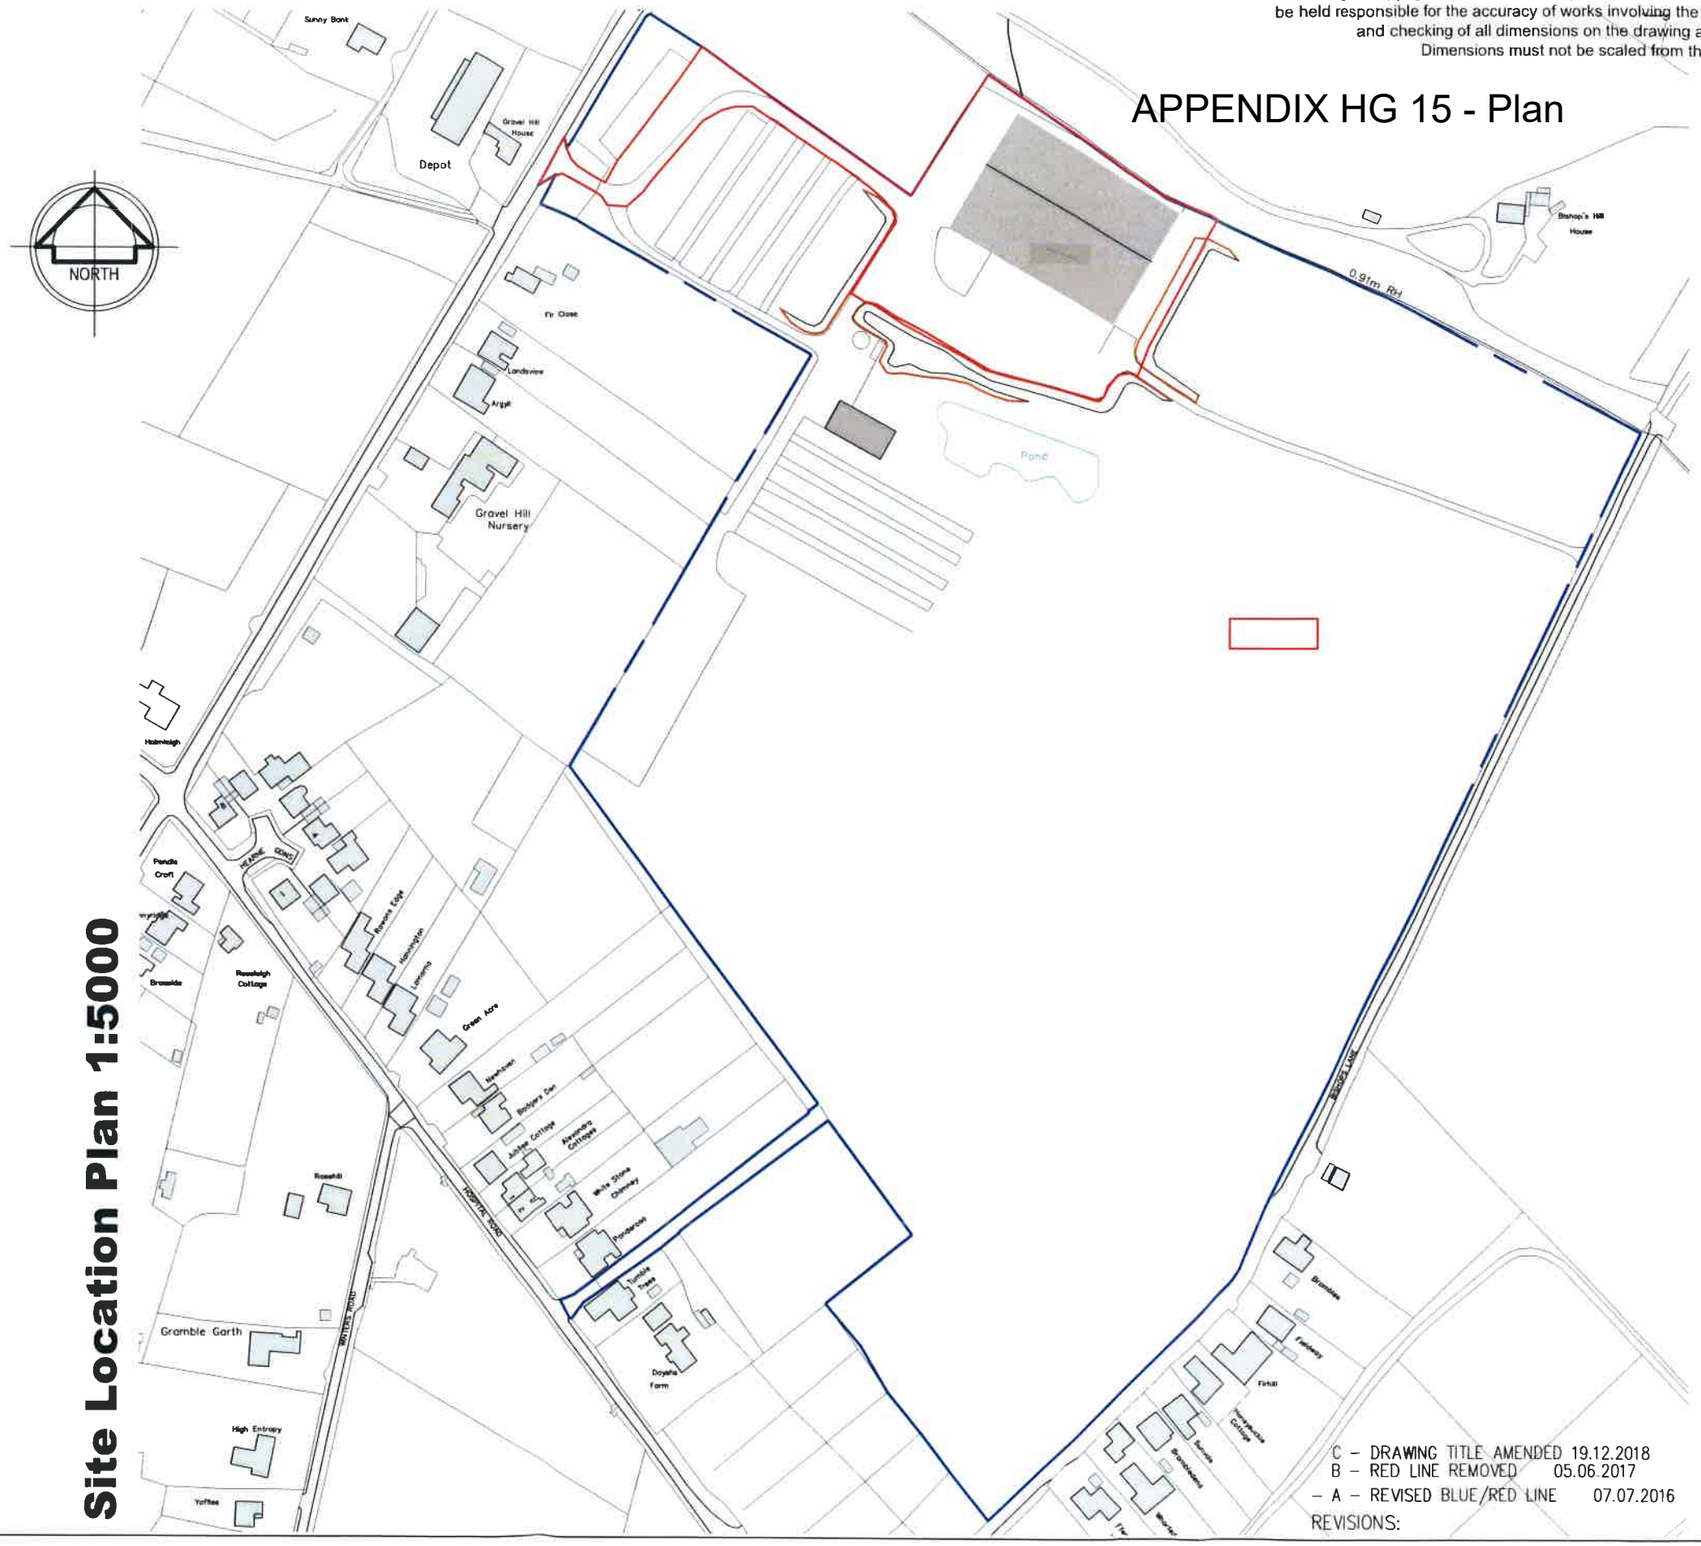

Site Location Plan 1:5000

C – DRAWING TITLE AMENDED 19.12.2018
B – RED LINE REMOVED 05.06.2017
– A – REVISED BLUE/RED LINE 07.07.2016
REVISIONS:

License No. 100022432

barclay phillips architects
The Studio, 5 Oakridge Office Park, Southampton Road, Whaddon,
Salisbury, Wiltshire, SP5 3HT Tel: +44 (0) 1722 711177
Email: enquiries@barclay-phillips.co.uk www.barclay-phillips.co.uk

PROJECT:
Proposed change of use to B1 (c), B2 and B8, Gravel Hill, Shirrell Heath, SO32 2JQ

CLIENT:
Warwick Trailers

DRAWING TITLE:
Site Location Plan

SCALE: 1:5000 @A3

DATE: December 2018

DRAWING No. P16-010 02-02-001C

DRAWN BY: MG

CHECKED BY: